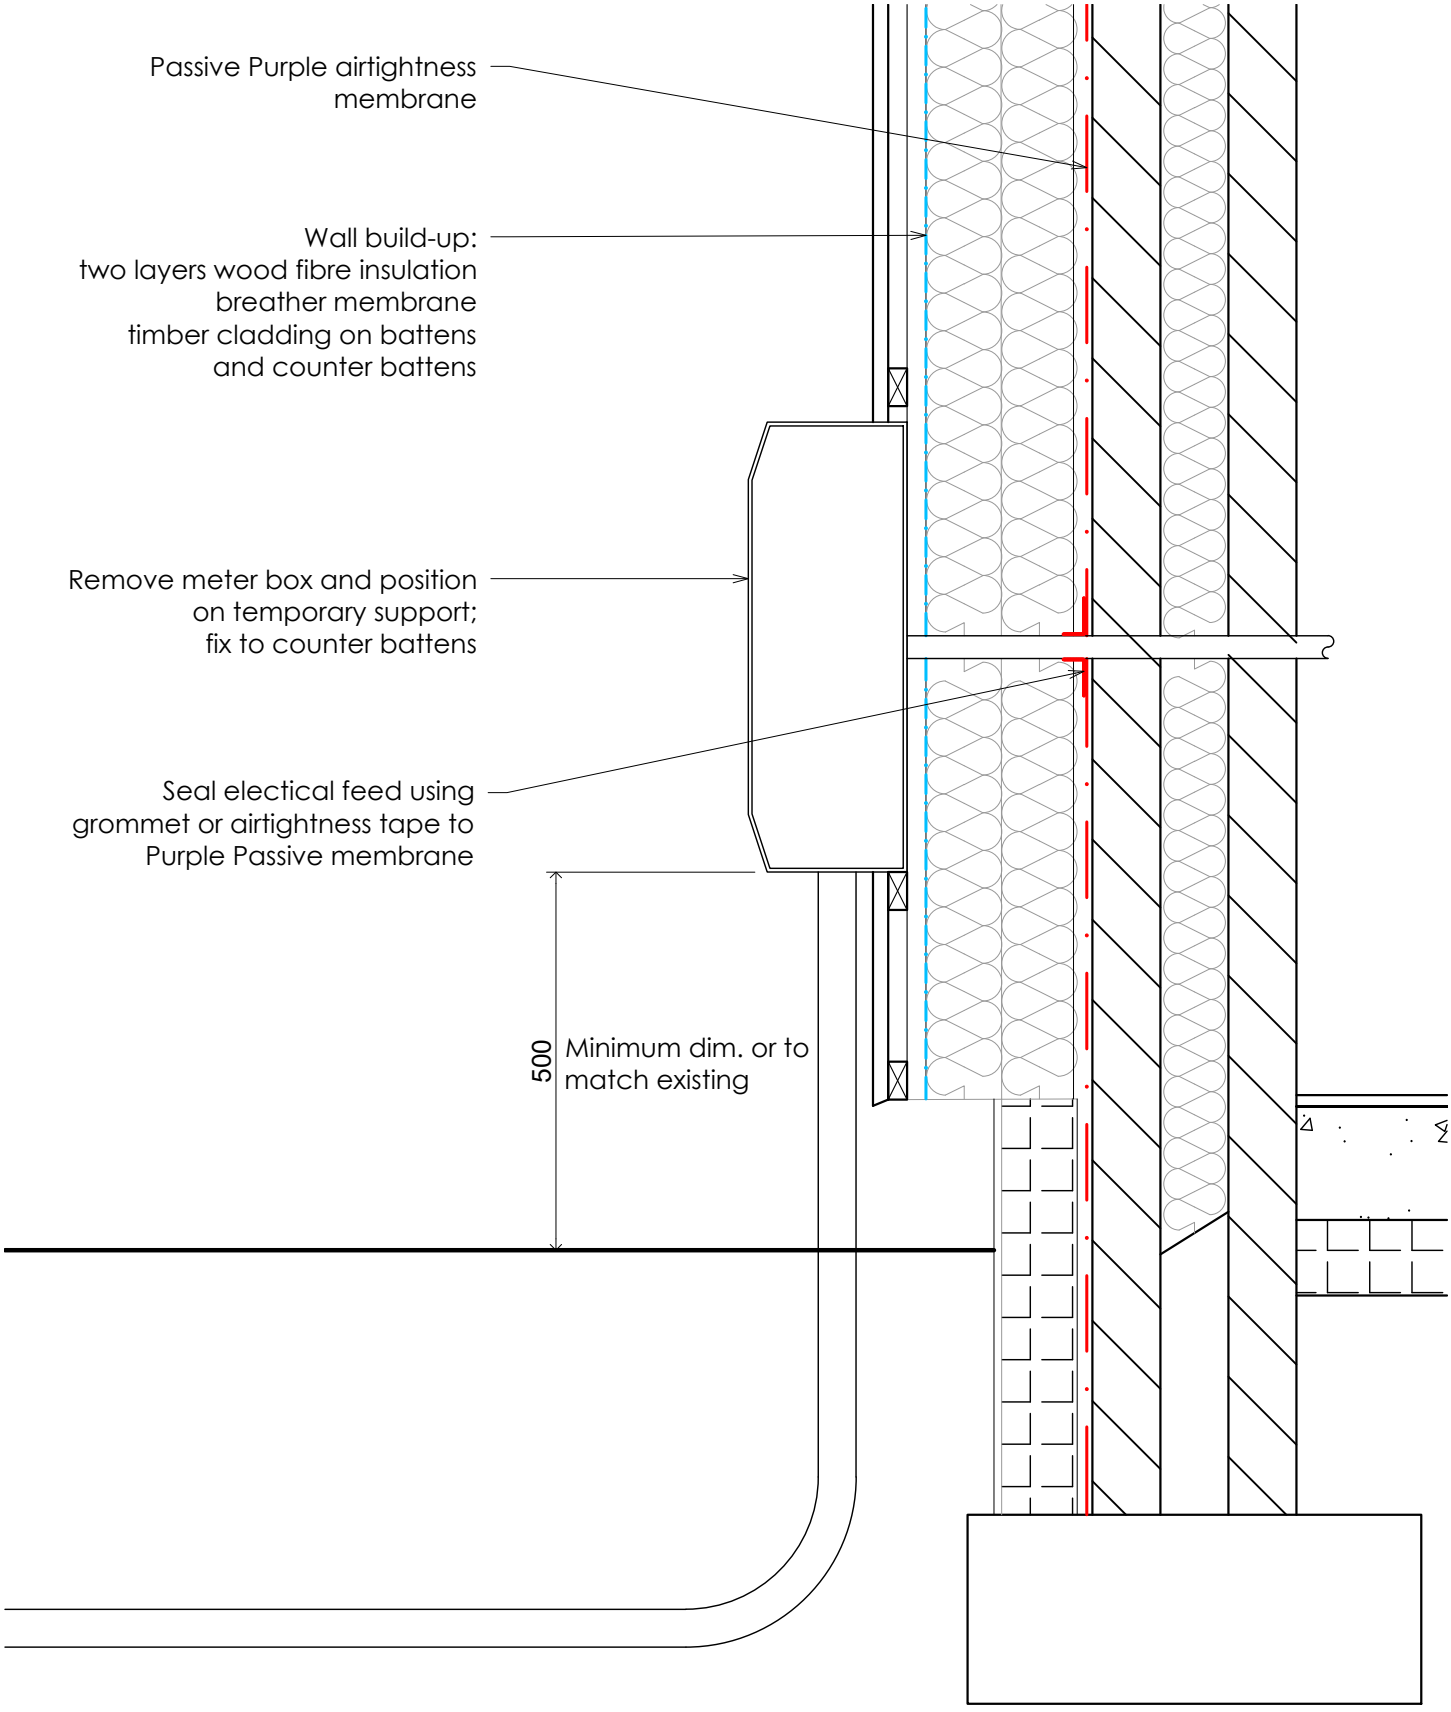

REVISION	DATE	COMMENTS	AUTHOR / CHECKED
A	15.09.21	Electrical feed note added	RR

METER BOX

Airtightness line

Rob Rickey Design
Redlands
George Hill
Crediton
Devon EX17 2DT
01363 776062
Nature, Science & Creativity

TITLE
Skylarks - Battisborough Cross

DETAIL
Electric meter box installation at Dining Room

DATE	SCALE	
SEP 2021	1:10 @ A4	
DRAWING No.	REV	AUTHOR / CHECKED
2101.03.08	A	RR

DRAWING - STATUS BUILDING REGS ISSUE

CONTRACTORS MUST CHECK ALL DIMENSIONS ON SITE. ONLY FIGURED DIMENSIONS ARE TO BE WORKED FROM. DISCREPANCIES MUST BE REPORTED TO THE ARCHITECT BEFORE PROCEEDING. © THIS DRAWING IS COPYRIGHT.