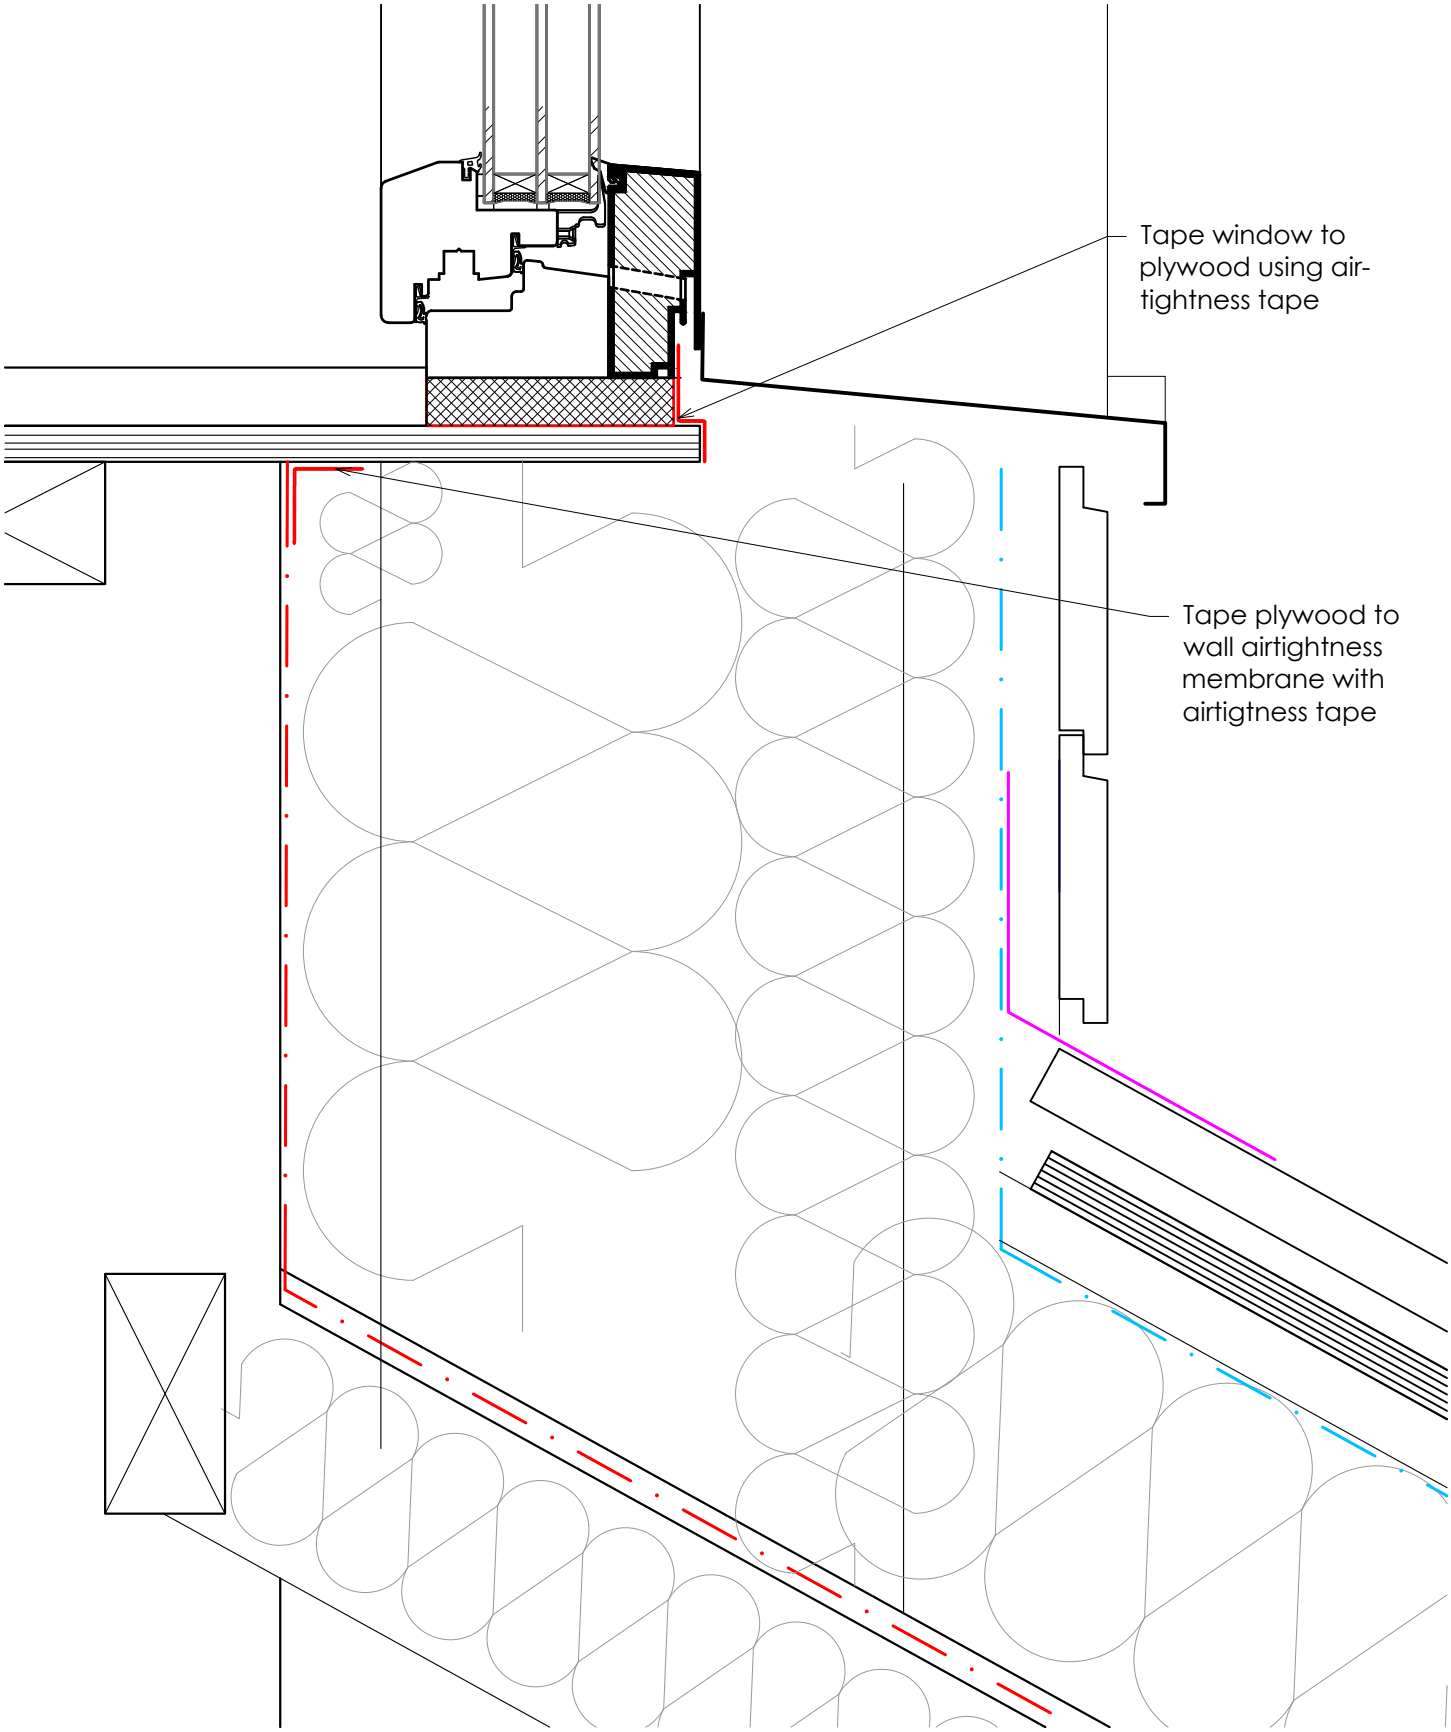

REVISION	DATE	COMMENTS	AUTHOR / CHECKED

EAVE DETAIL

Airtightness line

Rob Rickey Design

Redlands
George Hill
Crediton
Devon EX17 2DT

01363 776062

Nature, Science & Creativity

TITLE
Skylarks - Battisborough Cross

DETAIL
Cill Detail

DATE	SCALE	
FEB 2022	1:5 @ A3	
DRAWING No. 2101.03.10	REV	AUTHOR / CHECKED RR

DRAWING - STATUS BUILDING REGS ISSUE

CONTRACTORS MUST CHECK ALL DIMENSIONS ON SITE. ONLY FIGURED DIMENSIONS ARE TO BE WORKED FROM. DISCREPANCIES MUST BE REPORTED TO THE ARCHITECT BEFORE PROCEEDING. © THIS DRAWING IS COPYRIGHT.