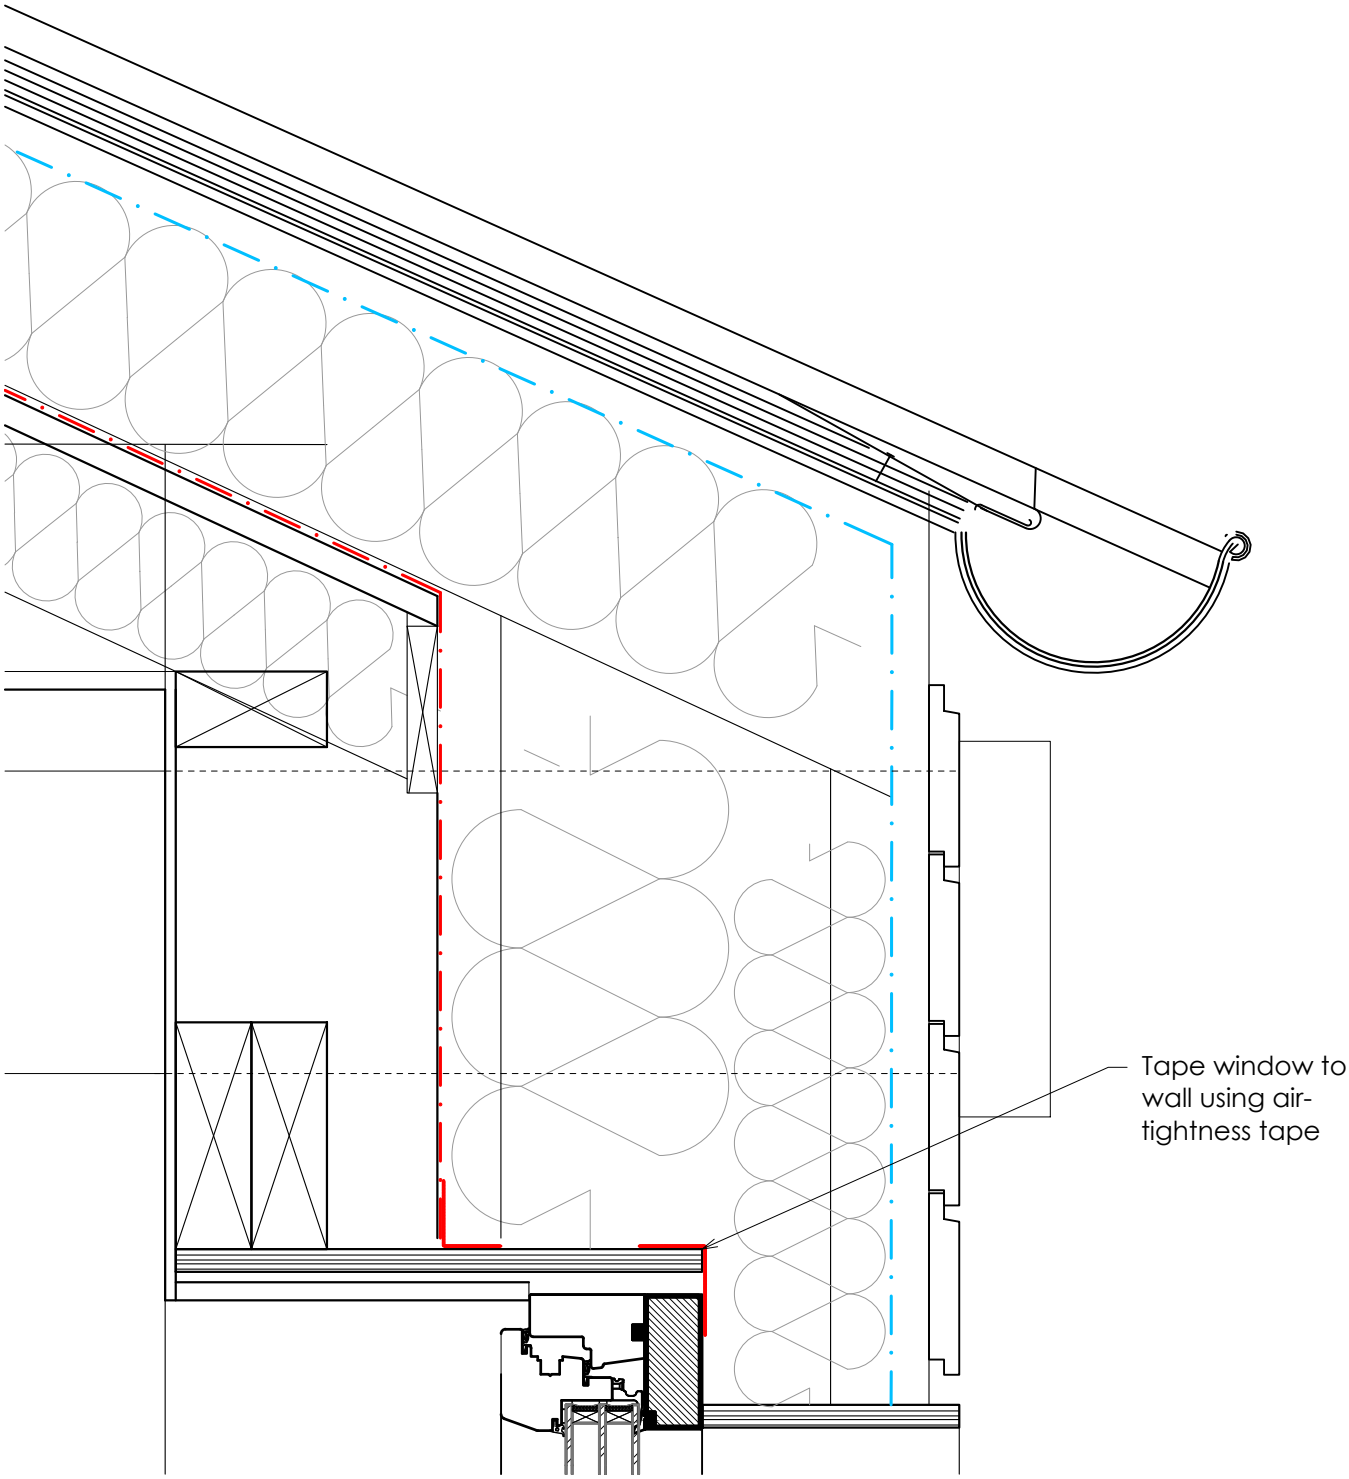


# EAVE DETAIL

Airtightness line

| REVISION | DATE | COMMENTS | AUTHOR / CHECKED |
|---|---|---|---|

Rob Rickey Design

Redlands
George Hill
Crediton
Devon EX17 2DT

01363 776062

Nature, Science & Creativity

TITLE
Skylarks - Battisborough Cross

DETAIL
Eave Detail

| DATE | SCALE | |
|---|---|---|
| AUG 2021 | 1:5 @ A3 | |
| DRAWING No. 2101.03.06 | REV | AUTHOR / CHECKED RR |

DRAWING - STATUS BUILDING REGS ISSUE

CONTRACTORS MUST CHECK ALL DIMENSIONS ON SITE. ONLY FIGURED DIMENSIONS ARE TO BE WORKED FROM. DISCREPANCIES MUST BE REPORTED TO THE ARCHITECT BEFORE PROCEEDING. © THIS DRAWING IS COPYRIGHT.